Kimley»Horn

CONCEPT 3-B
ROUNDABOUT

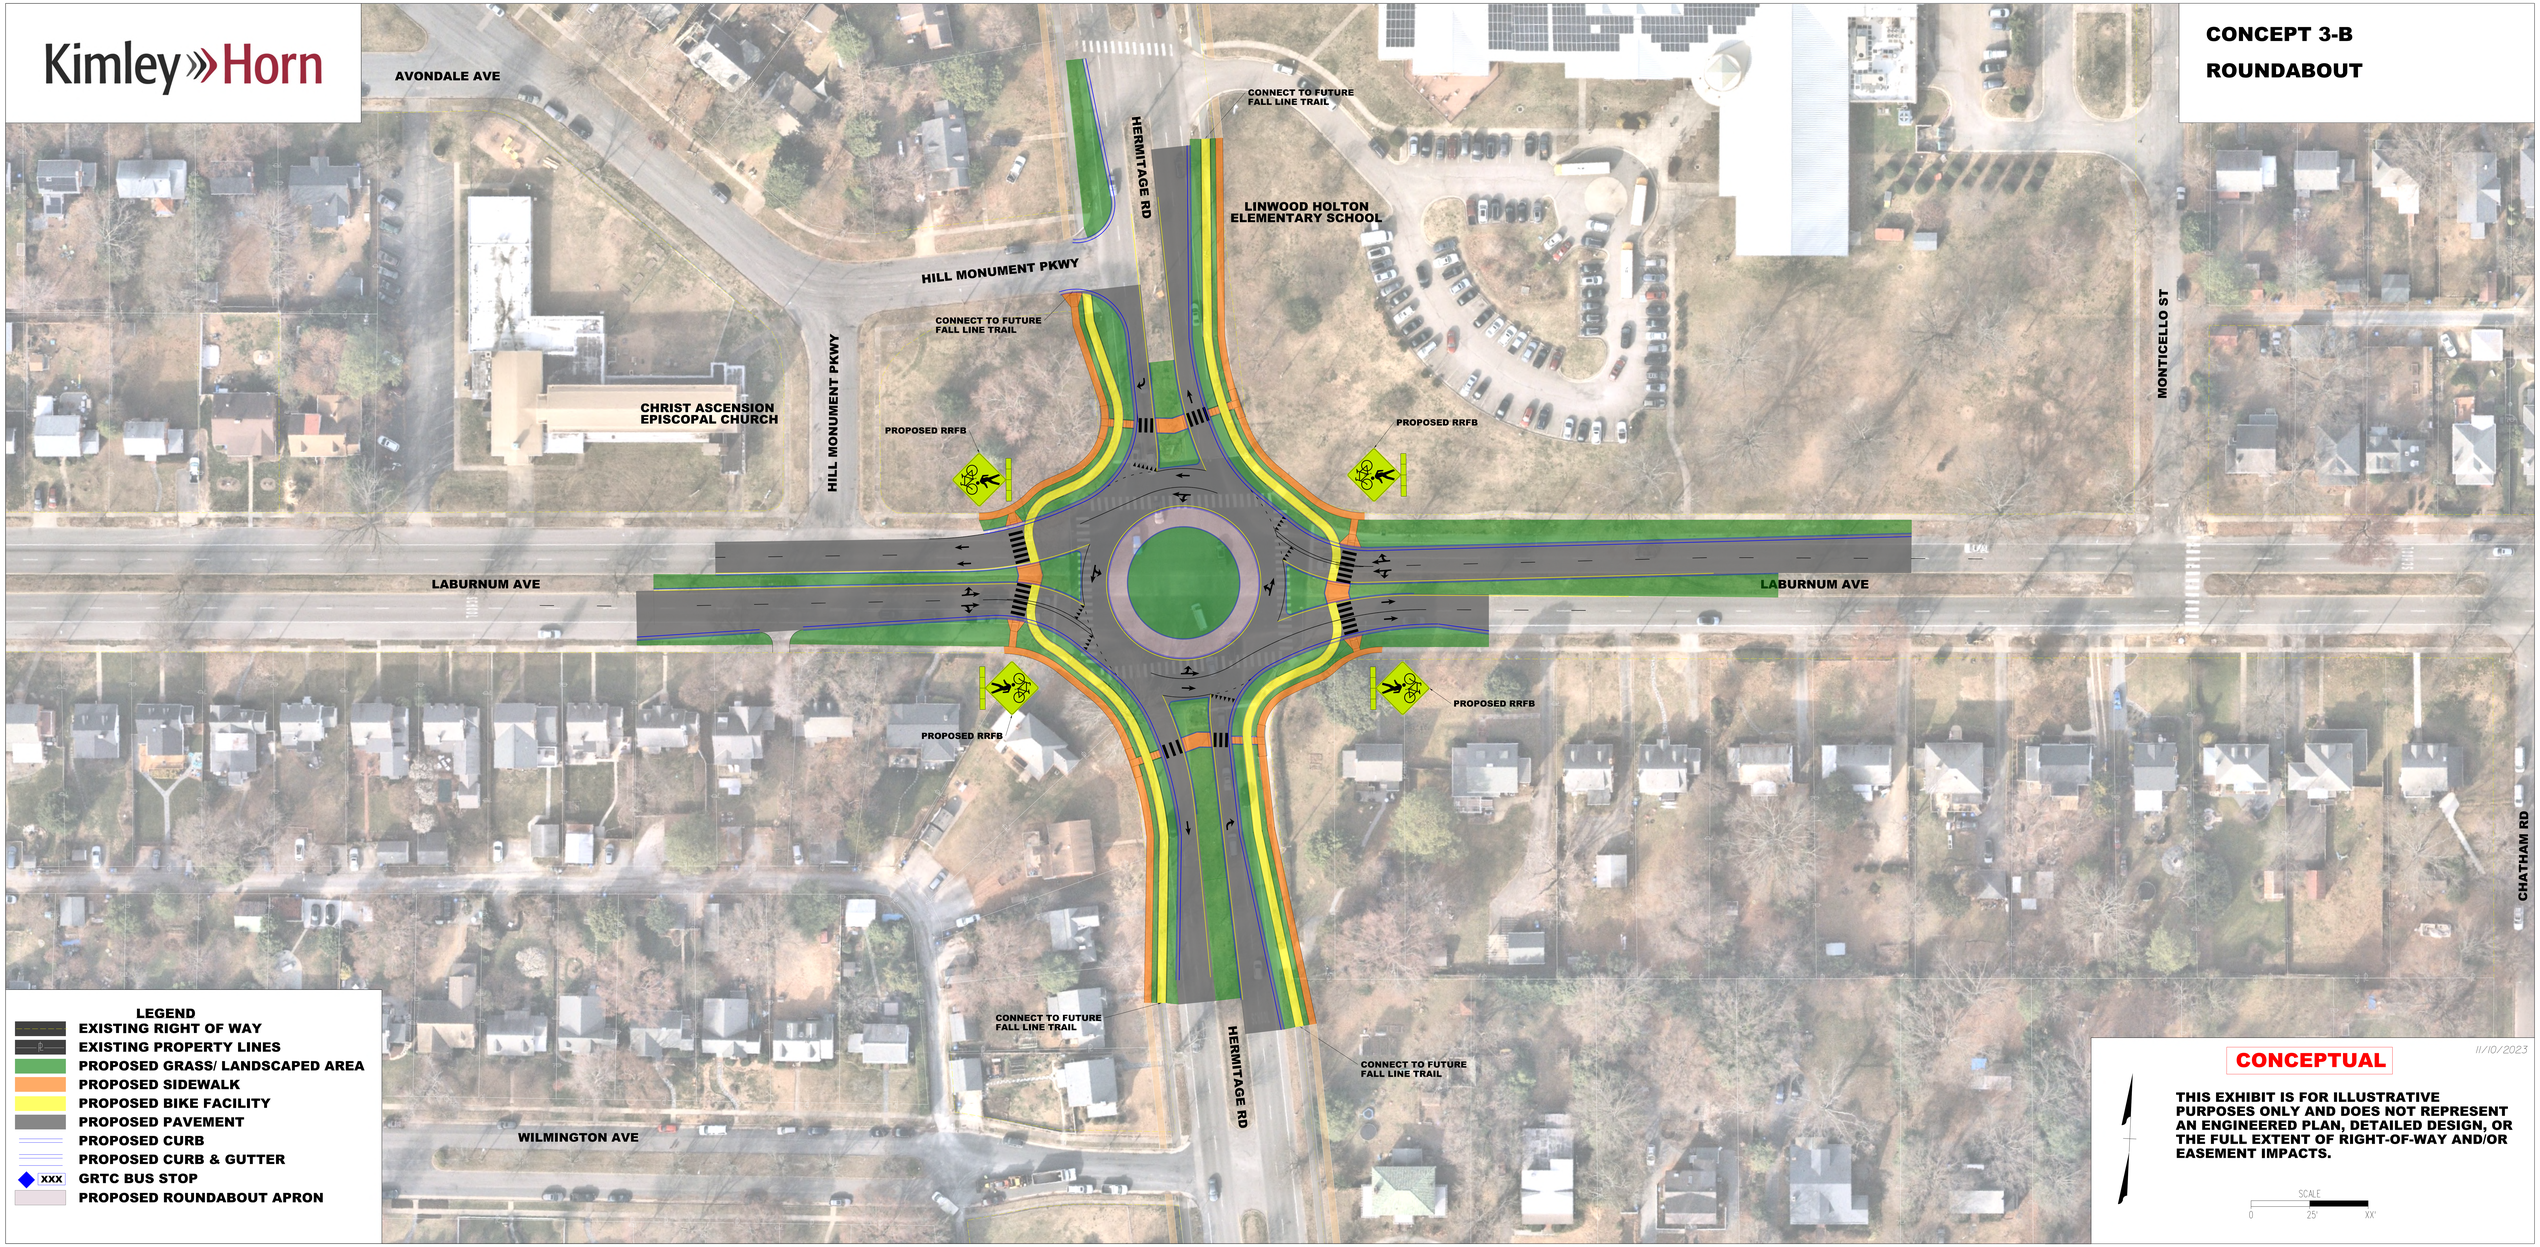

LEGEND

- EXISTING RIGHT OF WAY
- EXISTING PROPERTY LINES
- PROPOSED GRASS/ LANDSCAPED AREA
- PROPOSED SIDEWALK
- PROPOSED BIKE FACILITY
- PROPOSED PAVEMENT
- PROPOSED CURB
- PROPOSED CURB & GUTTER
- XXX GRTC BUS STOP
- PROPOSED ROUNDABOUT APRON

CONCEPTUAL

11/10/2023

THIS EXHIBIT IS FOR ILLUSTRATIVE PURPOSES ONLY AND DOES NOT REPRESENT AN ENGINEERED PLAN, DETAILED DESIGN, OR THE FULL EXTENT OF RIGHT-OF-WAY AND/OR EASEMENT IMPACTS.

SCALE
0 25' XX'